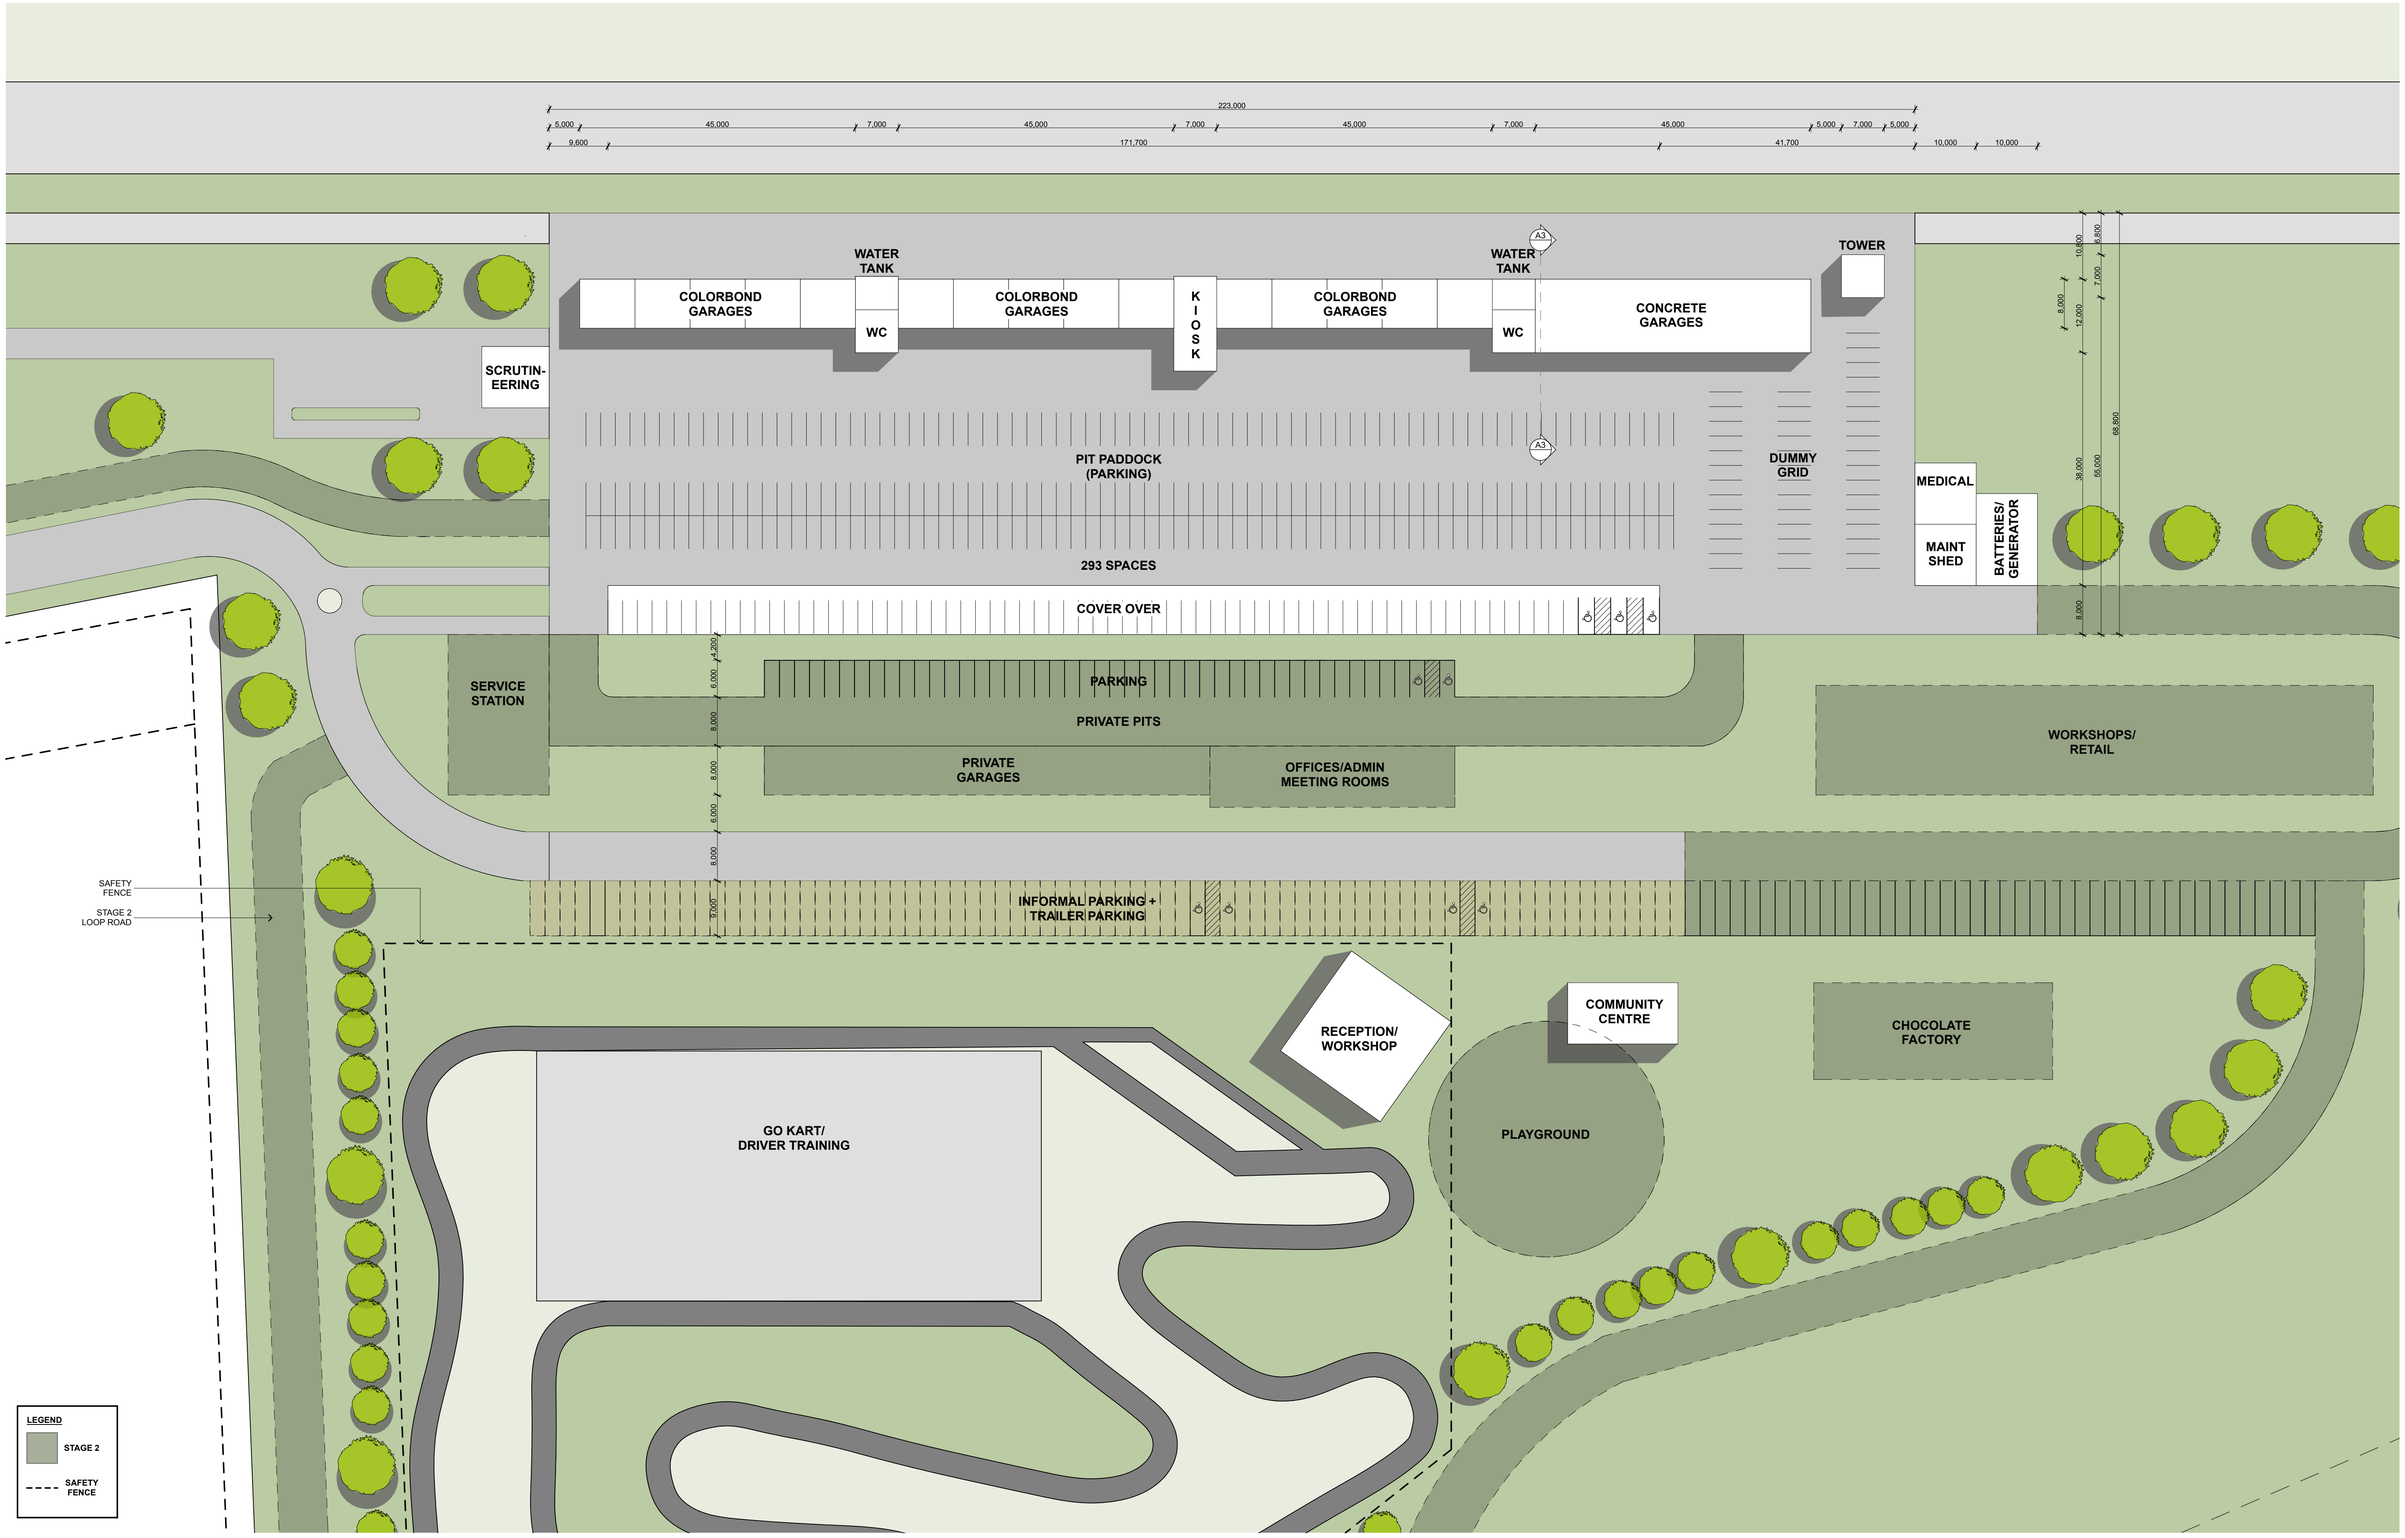

©CKDS Architecture PTY LTD
ABN 12 129 231 269

Notes
The information contained in the document is copyright and may not be used or reproduced for any other project or purpose.
Verify all dimensions and levels on site and report any discrepancies prior to the commencement of work.
Drawings are to be read in conjunction with all contract documents.
Use figured dimensions only. Do not scale from drawings.
CKDS Architecture cannot guarantee the accuracy of content and format for copies of drawings issued electronically.
The completion of the issue details checked and authorised section below is confirmation of the status of the drawing. The drawing shall not be used for construction unless endorsed "For Construction" and authorised for issue.

issue	revision	description	date	verified
A	–	ISSUE FOR INFORMATION	12.05.15	CK
A	1	UPDATED PIT AREAS	25.05.15	CK

key plan: north point

consultants
Civil/Structural Engineers
Electrical Engineer
Mechanical Engineer
Hydraulic Engineer

clients: CASAR Park

Architects
CKDS ARCHITECTURE
PO Box 4400 East Gosford NSW Australia
Ph 02 4321 0503 admin@ckds.com.au
ACN 129 231 269 www.ckds.com.au

project
CASAR PARK
Bushells Ridge Rd, Bushells Ridge
WYONG SHIRE
NSW

drawing title
Plans
Pit Layout

drawing scale	drawn	verified	date
1:100	DF		25.05.15
project #	drawing #		issue
1385:	SK-102		A

this document is the copyright of CKDS Architecture PTY LTD
check and verify all dimensions on site.
refer any dicrepancies to the designer before proceeding with the work.
do not scale drawings manually or electronically.
drawing shall not be used for construction until issued for construction by designer.