Ground Floor (B)

Plan

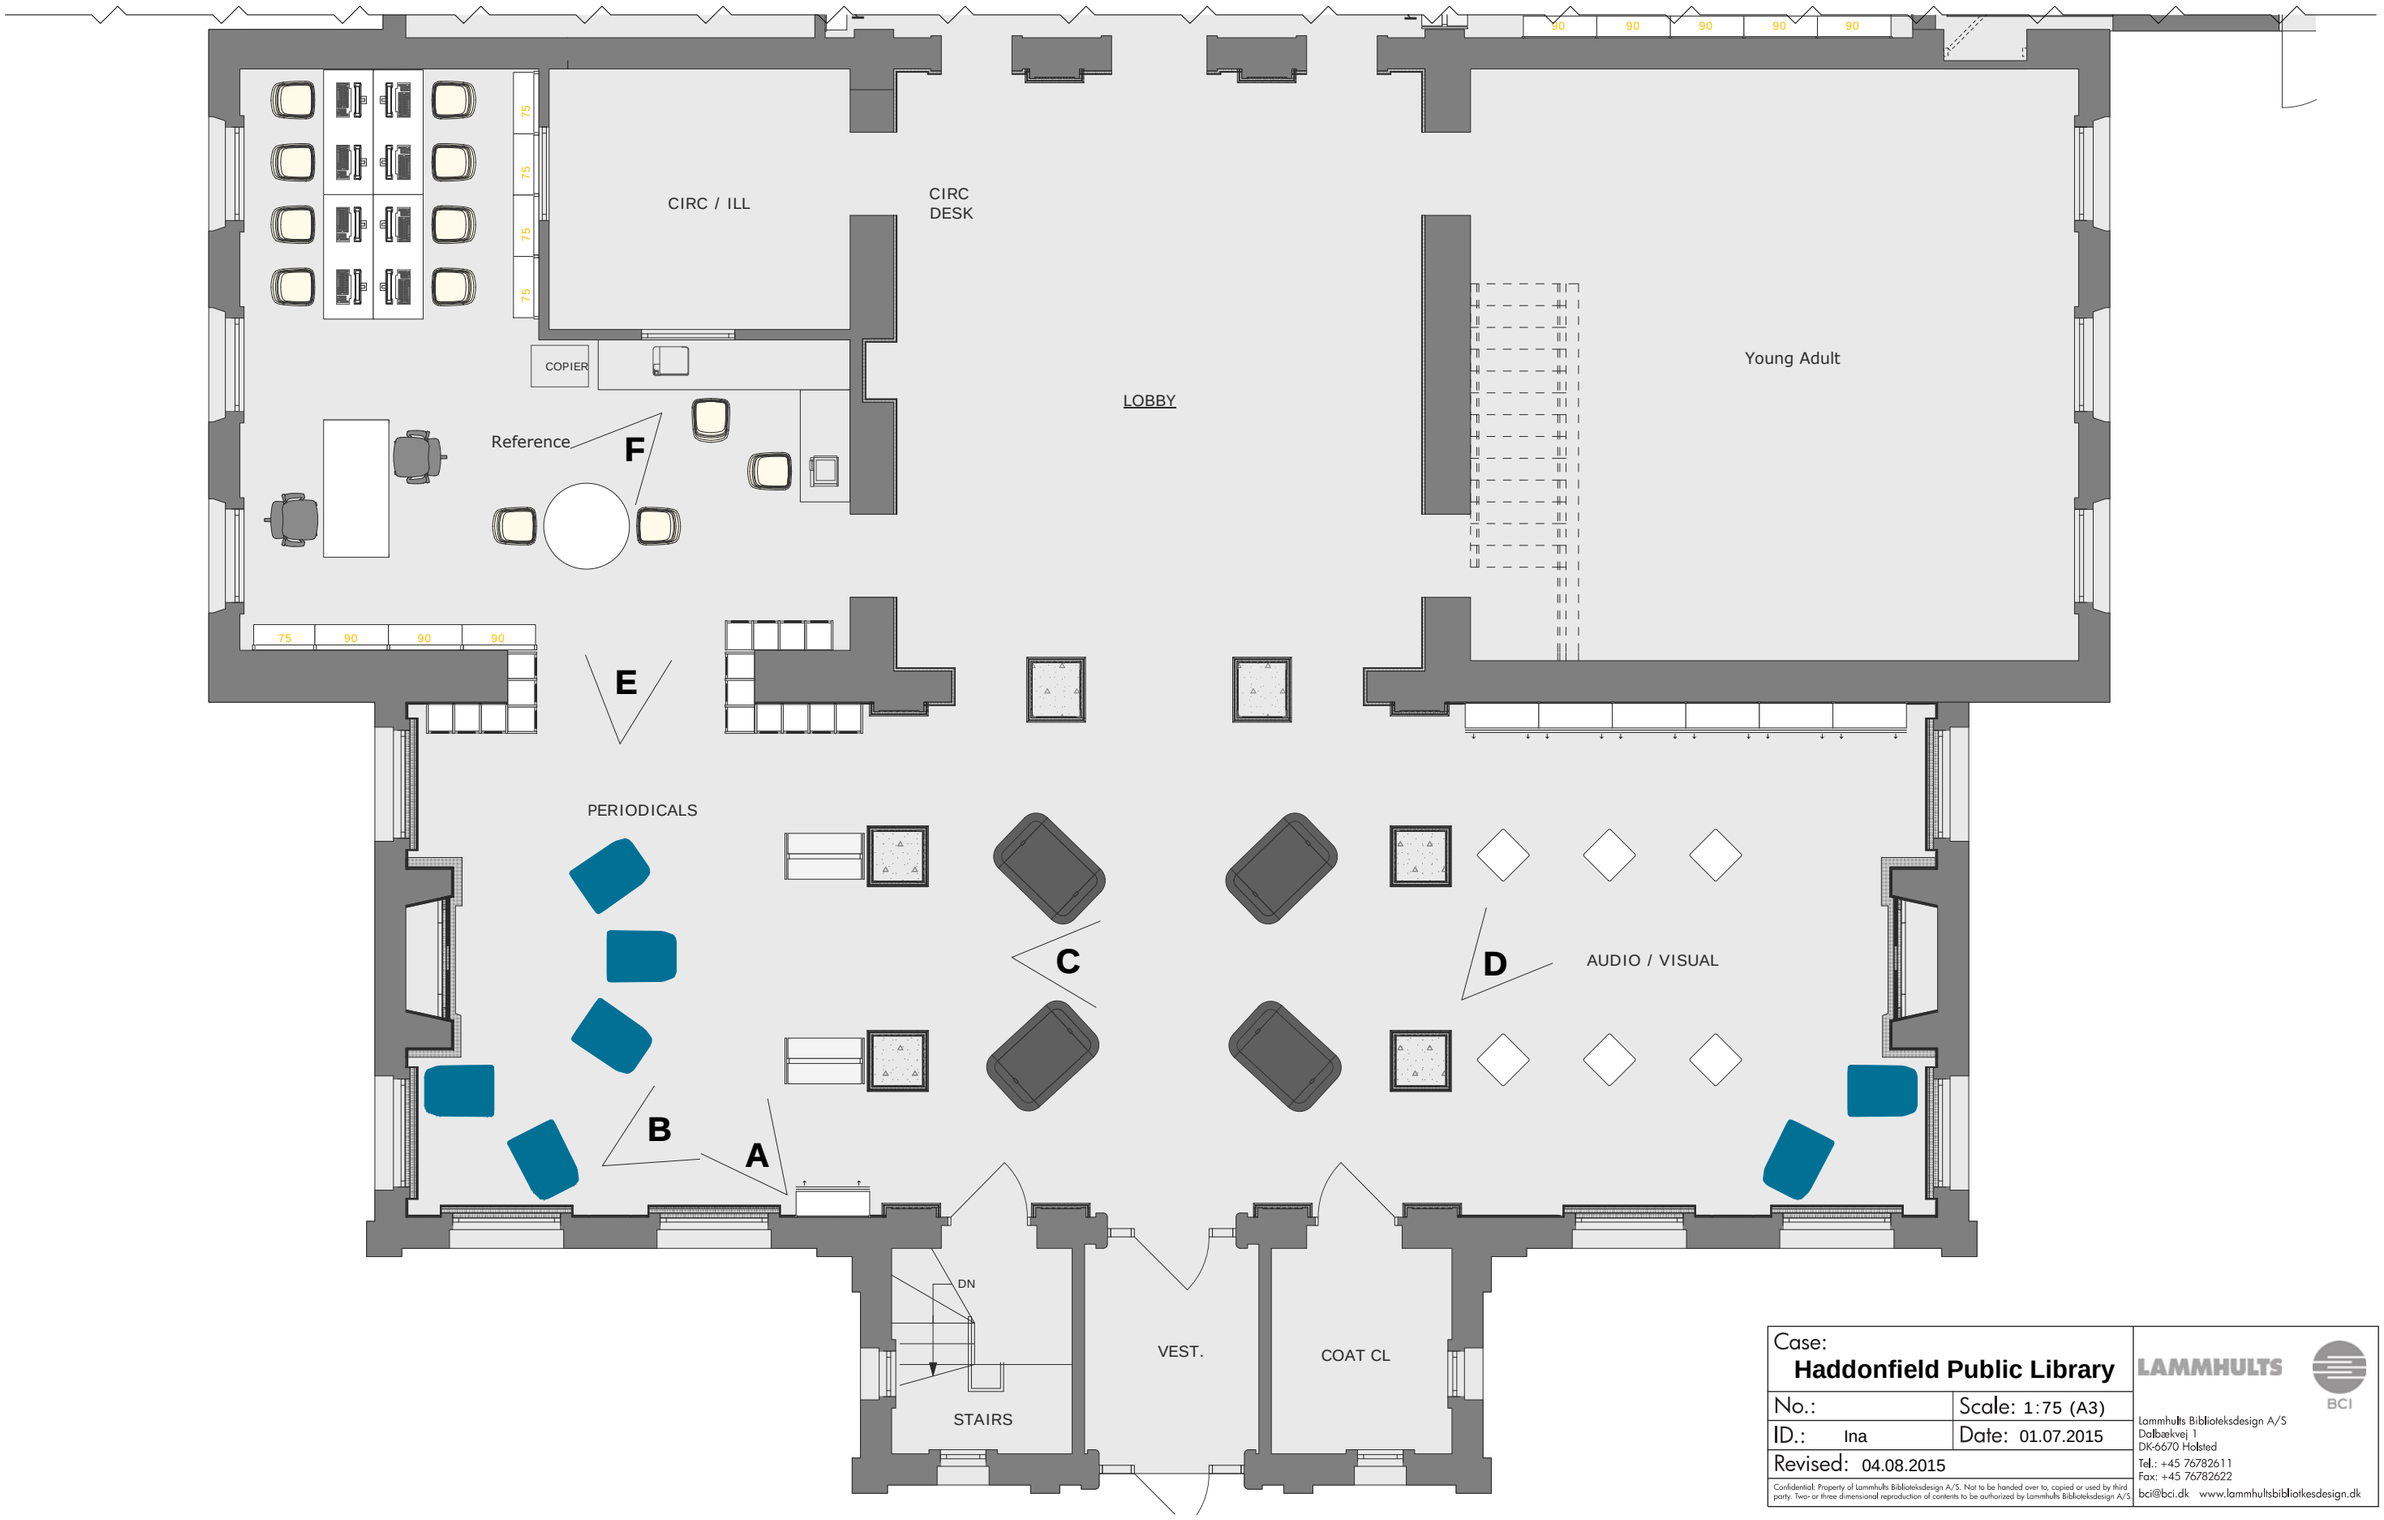

Case:
Haddonfield Public Library

No.:	Scale: 1:75 (A3)
ID.: Ina	Date: 01.07.2015
Revised: 04.08.2015	

Confidential: Property of Lammhults Biblioteksdesign A/S. Not to be handed over to, copied or used by third party. Two- or three dimensional reproduction of contents to be authorized by Lammhults Biblioteksdesign A/S.

LAMMHULTS
BCI
Lammhults Biblioteksdesign A/S
Dalbækvej 1
DK-6670 Holsted
Tel.: +45 76782611
Fax: +45 76782622
bci@bci.dk www.lammhultsbibliotkesdesign.dk